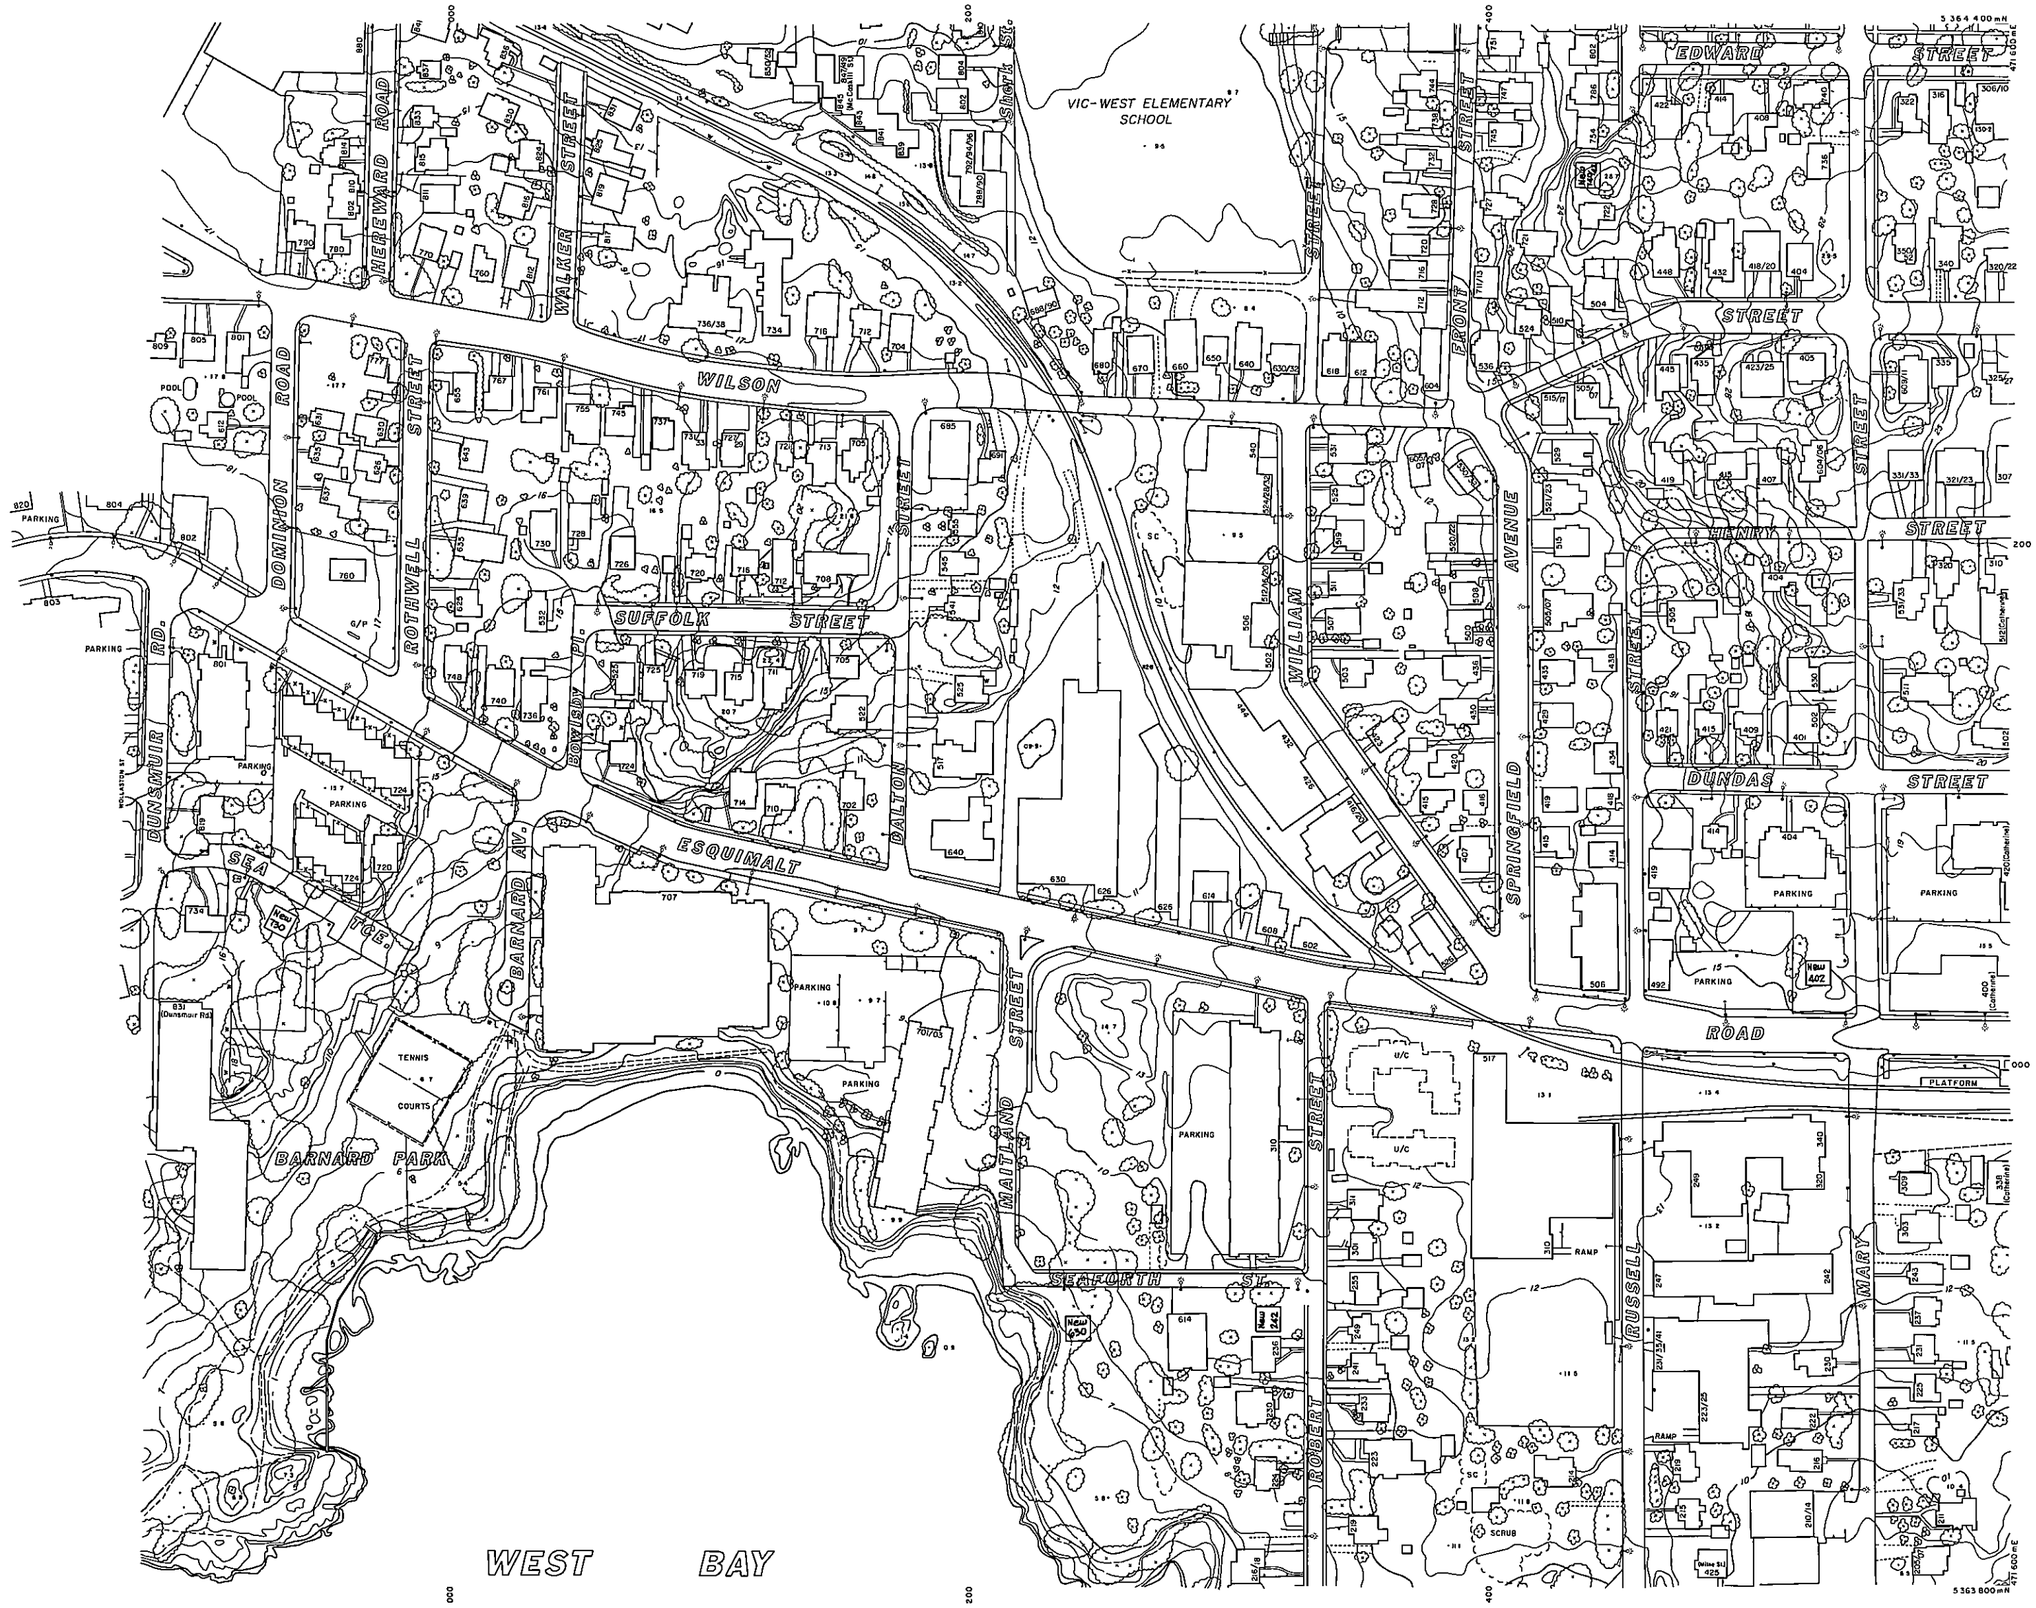

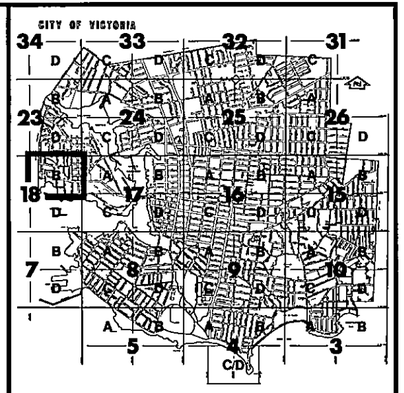

GRID INDEX

PROJECTION

UNIVERSAL TRANSVERSE MERCATOR (U.T.M.)
U.T.M. GRID ZONE 10 (1975)

VICTORIA CITY VERTICAL DATUM (REVISION 1979)
0.00 METRES = 0.00 GEODETIC SURVEY DATUM
(QUADRANT 48123 - REVISION 1972)

MAP SCALE FACTOR (AVG.) = 0.99961
SURVEY CONTROL FACTOR (MEAN) = 0.99961

LEGEND

SURVEY MON (NON-CONTROL)
SURVEY CONTROL MONUMENT
SURVEY CONTROL PLATE
U.T.M. GRID INTERSECTION
BUILDING
CONTOURS - DEFINITE
CONTOURS - INDEFINITE
SPOT ELEVATION
SANDY BEACH
DITCH
TREES:
DEFINITE TRUNK
INDEFINITE TRUNK
BUSH
HEDGE
ROCK OUTCROP
FENCES:
WOOD
STEEL
WALL
RETAINING WALL
PLANTER
MUNICIPAL BOUNDARY
BRIDGE
RAILWAY
ROAD - PAVED:
CONCRETE CURB
ASPHALT or NO CURB
ROAD - UNPAVED (NO CURB)

SIDEWALKS:
CONCRETE
ASPHALT
DRIVEWAYS:
PAVED
UNPAVED
MANHOLES:
SANITARY SEWER
STORM DRAIN
CITY LIGHT
WATER VALVES:
MAIN
HYDRANT
SERVICE
BOULEVARD SERVICE
VENT
CATCH BASIN
WATER METER
FIRE HYDRANT
STOP SIGN
POLES:
UTILITY (WOOD)
CITY STANDARD (STEEL)
LAMPS:
MERCURY VAPOUR
ON STANDARD
ON UTILITY POLE
CLUSTER
TYPE A
TYPE B
UTILITY POLE WITH ANCHOR
TRAFFIC SIGNAL
PEDESTRIAN SIGNAL

COMPILED BY
WESTERN PHOTOGRAMMETRY LTD.
EDMONTON, ALBERTA
PHOTOGRAPHY DATE: MARCH 1977
FLIGHT NUMBERS: BC 5766/5767
PHOTO SCALE: 1:5000 (APPROX.)

SCALE 1:2000

CONTOUR INTERVAL: 1 METRE
GRID INTERVAL: 200 METRES

25 0 25 50 75 100
METRES

MAP OVERLAY REFERENCE

REF	DESCRIPTION	REVISED TO
a	BUILDINGS, ADDRESSES, STREET & GEOGRAPHIC NAMES	MARCH 1977
b	TOPOGRAPHIC & PLANIMETRIC DETAIL EXCLUDING BUILDINGS	"
c	CITY CASTINGS (MANHOLES, VENTS, VALVES, HYDRANTS, METERS)	
d	LOT BOUNDARIES & SURVEY MONUMENTS	
e	LOT DIMENSIONS & LEGAL DESCRIPTIONS	
f		
g		
h		
i		
j		
k		
l		
m		
n		
o		
p		
q		
r		
s		
t		
u		
v		
w		
x		
y	CADASTRAL SERIES SURROUND	
z	GENERAL SERIES SURROUND	

CORPORATION OF THE CITY OF VICTORIA
ENGINEERING DEPARTMENT

TITLE/SERIES

GENERAL

MAP OVERLAY COMBINATIONS | REVISED TO: MARCH 1977 | GRID AREA **18B**

a b c d e f g h i j k l m n o p q r s t u v w x y z

U.T.M. INDEX REFERENCE: 1/10 · 470 800 · 5 363 800